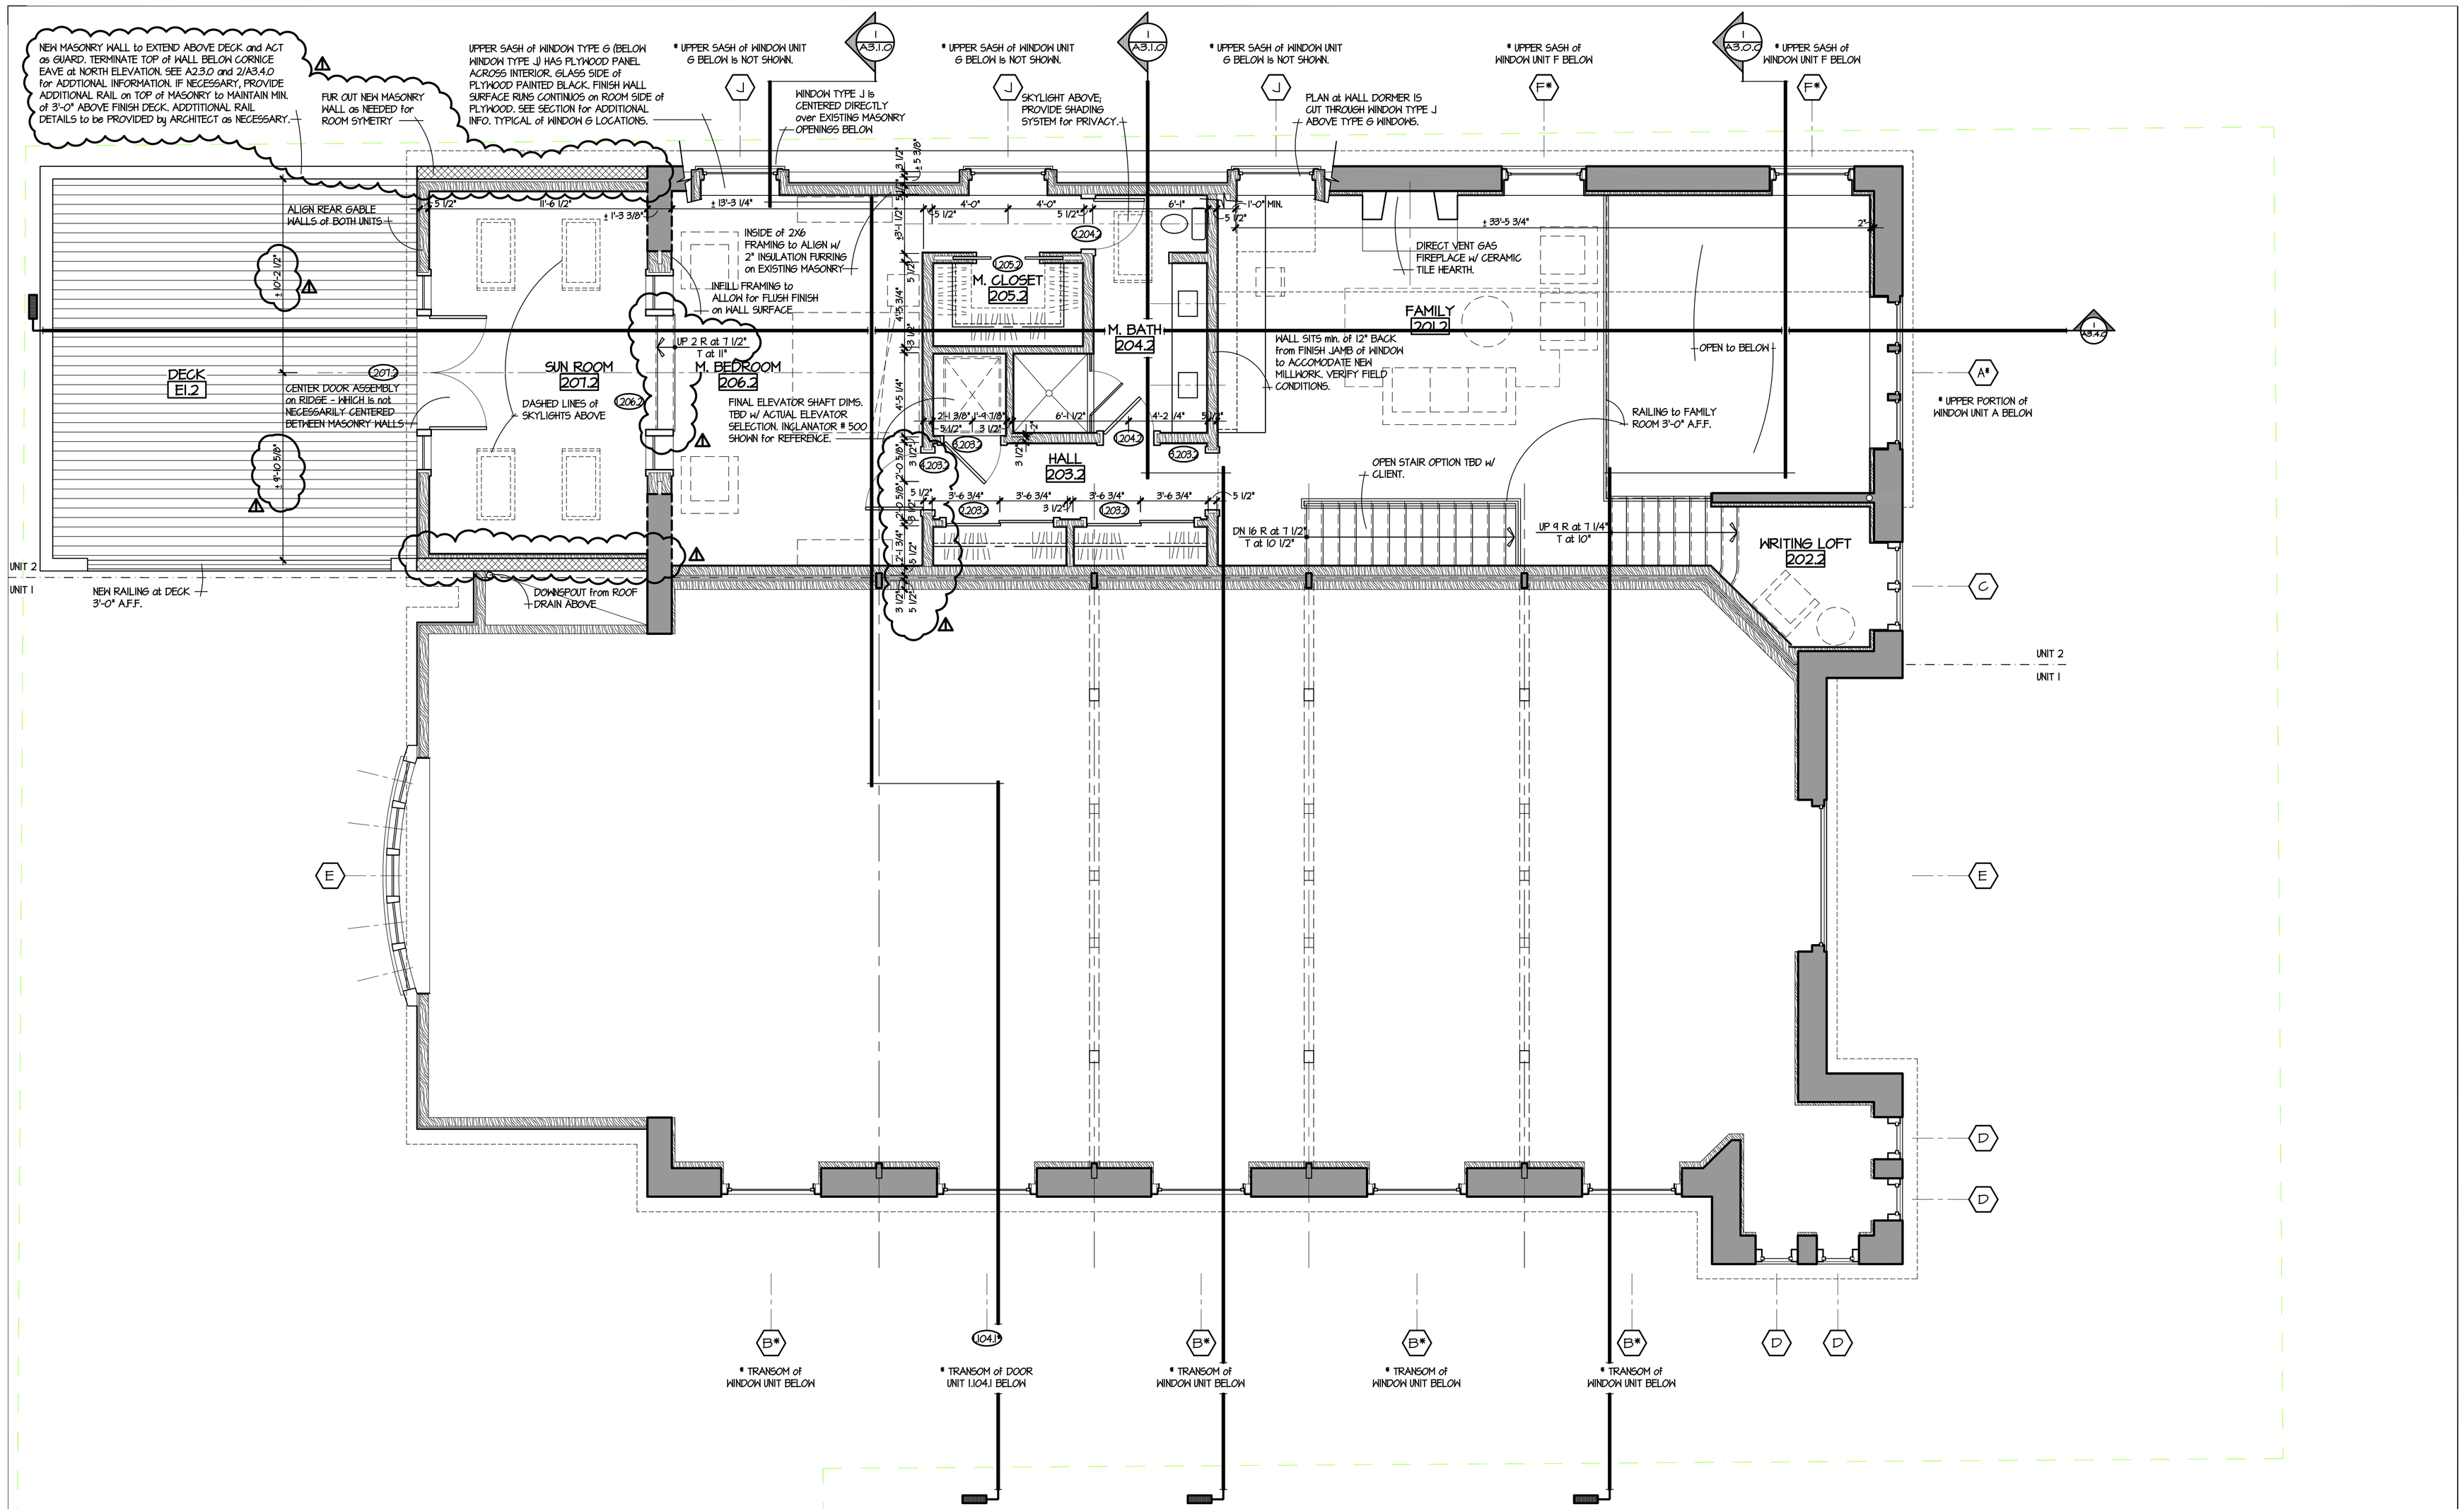

SECOND FLOOR PLAN: UNIT 2

SCALE: 1/4" = 1'-0"

permit set

NORTH

REVISIONS:
1 5.01.09

adaptive reuse of an existing structure
LANCASTER AVENUE CHURCH CONDOMINIUMS
238 LANCASTER AVENUE
LANCASTER, PENNSYLVANIA 17603

TIPPETTS / WEAVER
architects, inc.
137 north duke street
lancaster, pa 17602
p. 717.394.0053 / f. 717.394.0052
info@tippettsweaver.com

T/Wa

17 MARCH 2009

A1.2.2